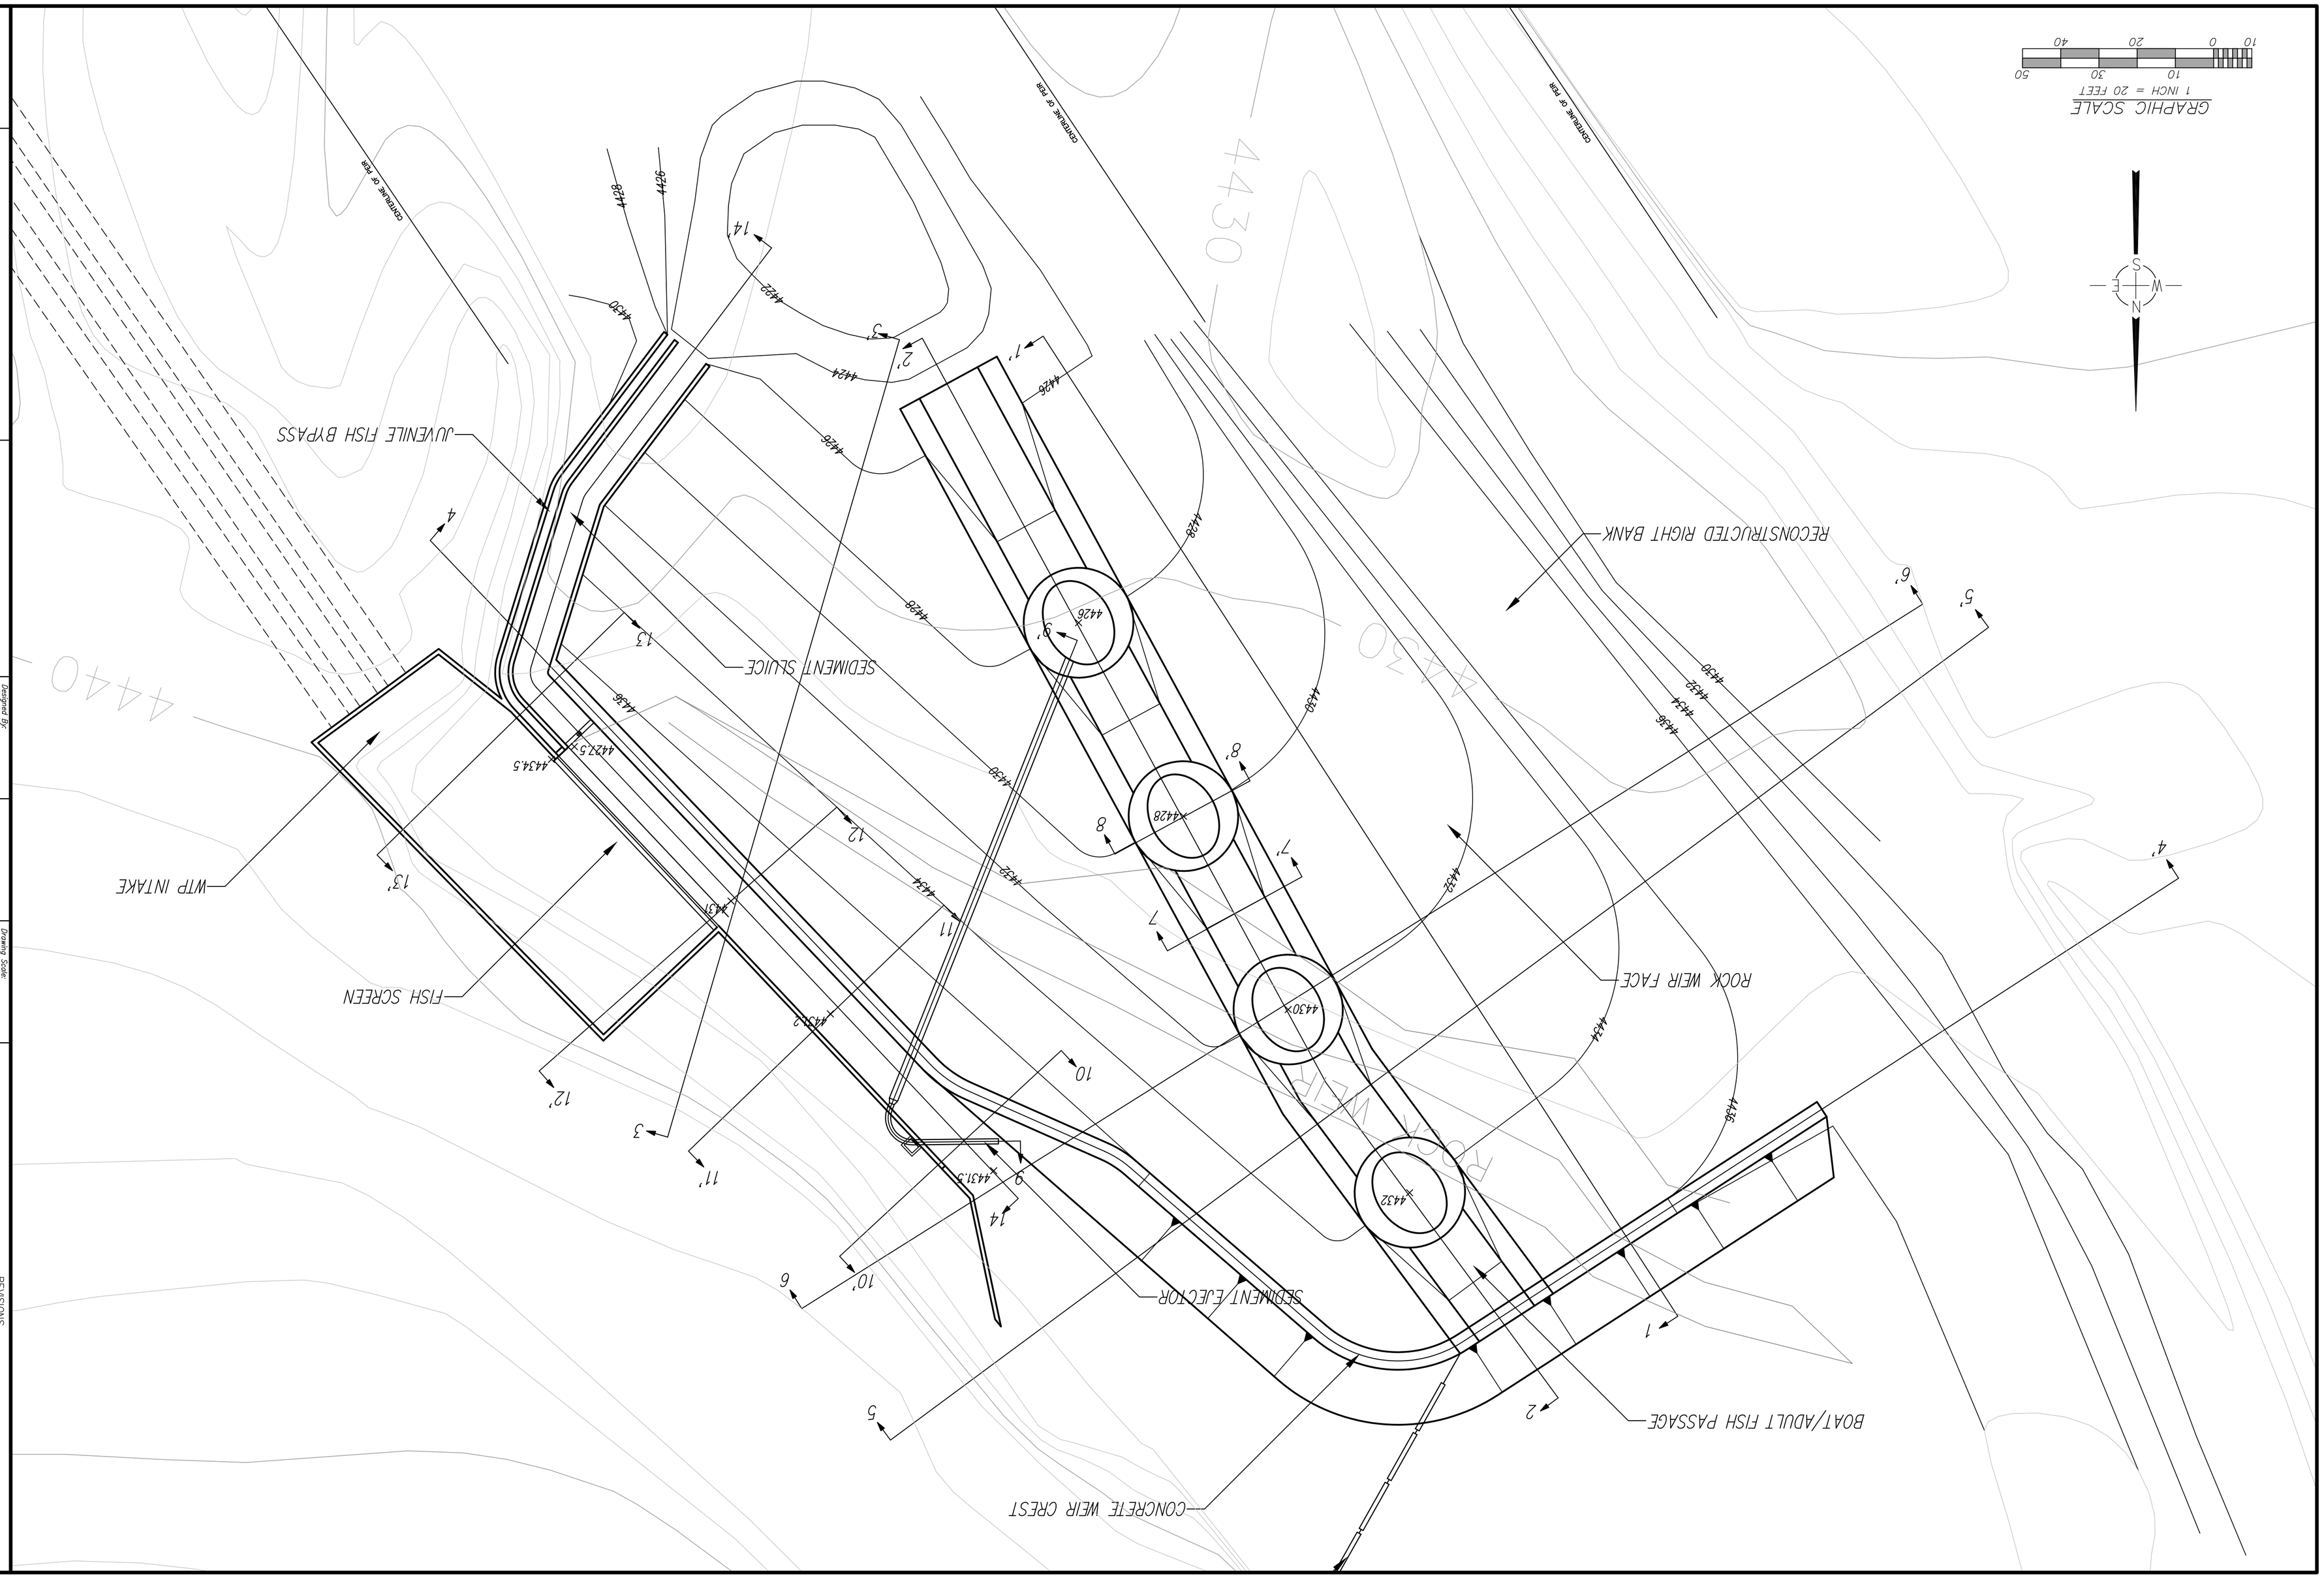

Sheet 1 of 3

Sheet Reference Number: 1

TRUCKEE MEADOWS WATER AUTHORITY
Glendale Diversion
Hydraulic Design
Weir – Plan View

ECO:LOGIC Consulting Engineers
10381 Double R Blvd.
Reno, NV 89521
775-827-2311

nhc
northwest hydraulic consultants, inc
3950 industrial boulevard, suite 100c
west sacramento, california 95691
office: (916) 371-7400 fax: (916) 371-7475

Designed By: MC & EZ
Drawn By: MC
Reviewed By: BH
Original Drawing Scale: 0 1" 2" 3" 4"

04/12/2005
Project No: 50333
Project Path: LandProjects\50333-Glendale Diversion\dwg
Drawing File Name: SK-06-revised_concept_4%.dwg
Plot Date: 04/12/2005

Drawing Scale:
Revision No:

No.	REVISIONS Description	By	Date